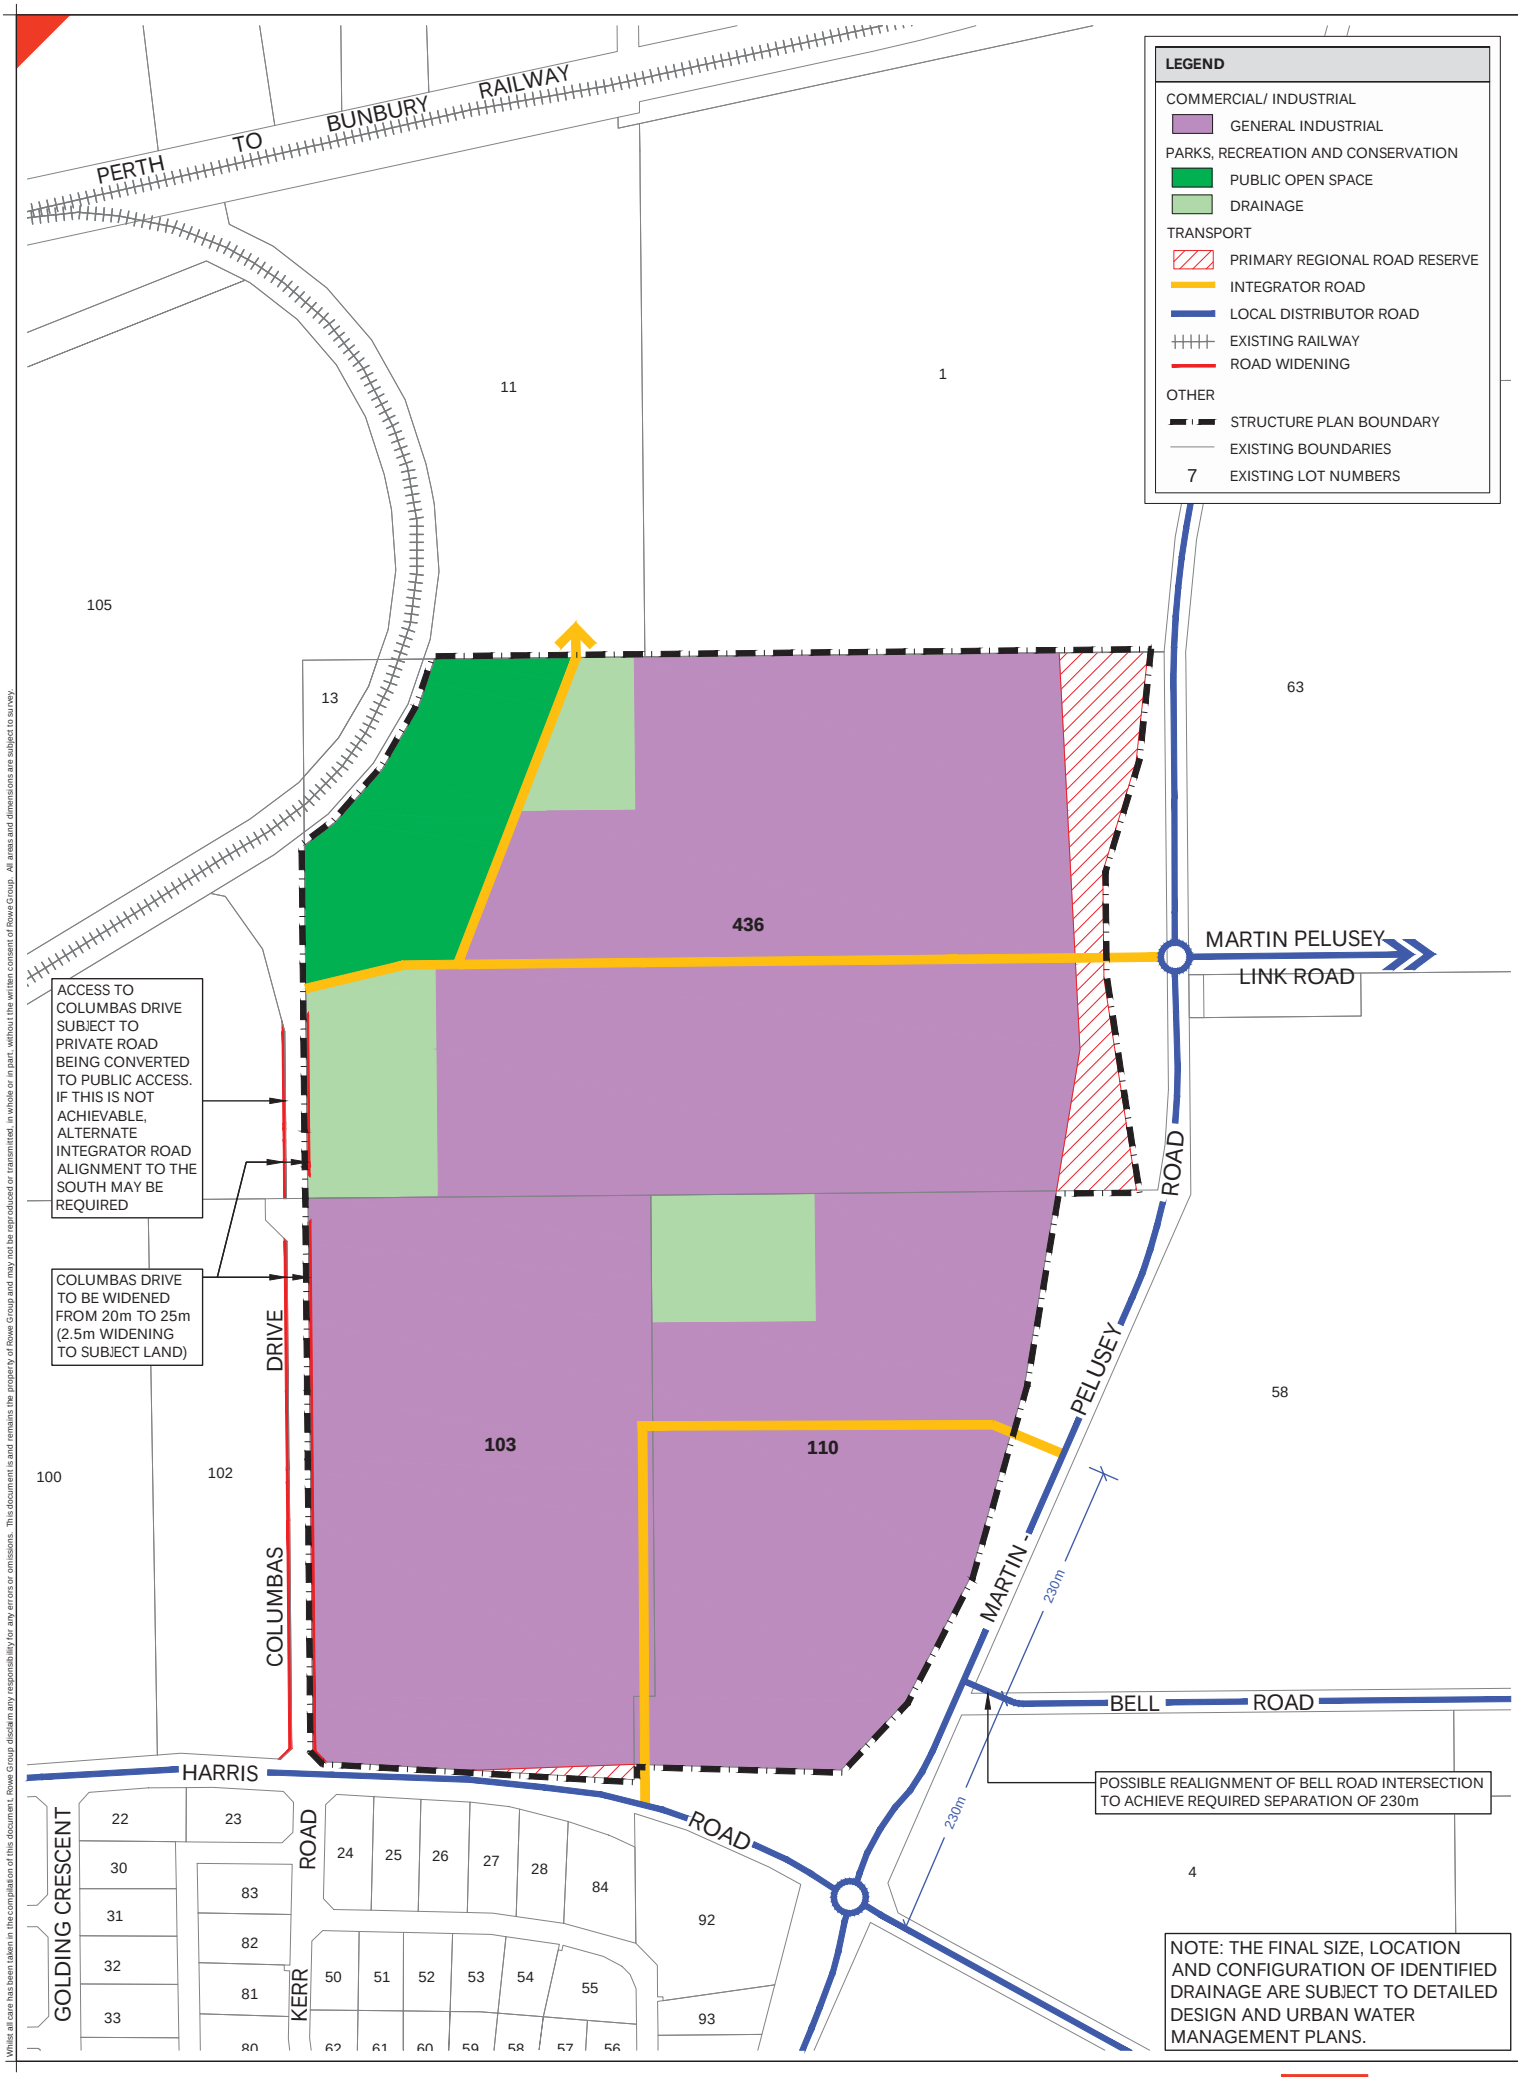

LOCAL STRUCTURE PLAN

LOTS 103, 110 AND 436

PICTON EAST

NORTH

0 125 m

SCALE @ A3: 1:5000

9013-LSP-01-I

ROWE GROUP

Whilst all care has been taken in the compilation of this document, Rowe Group disclaim any responsibility for any errors or omissions. This document is and remains the property of Rowe Group and may not be reproduced or transmitted, in whole or in part, without the written consent of Rowe Group. All areas and dimensions are subject to survey.

9013_LSP01_2021011 | Picton East (LSP) DRAWN: A. GLASKIN DATE CREATED: 2021.01.11 PROJECTION: MGA50 GDA94 CADASTE: LANDGATE
N:\TOWN PLAN\NO\9000-9999\9013\DRAFTING\A-CAD WILLIAM CLEMENTS 2021.01.22